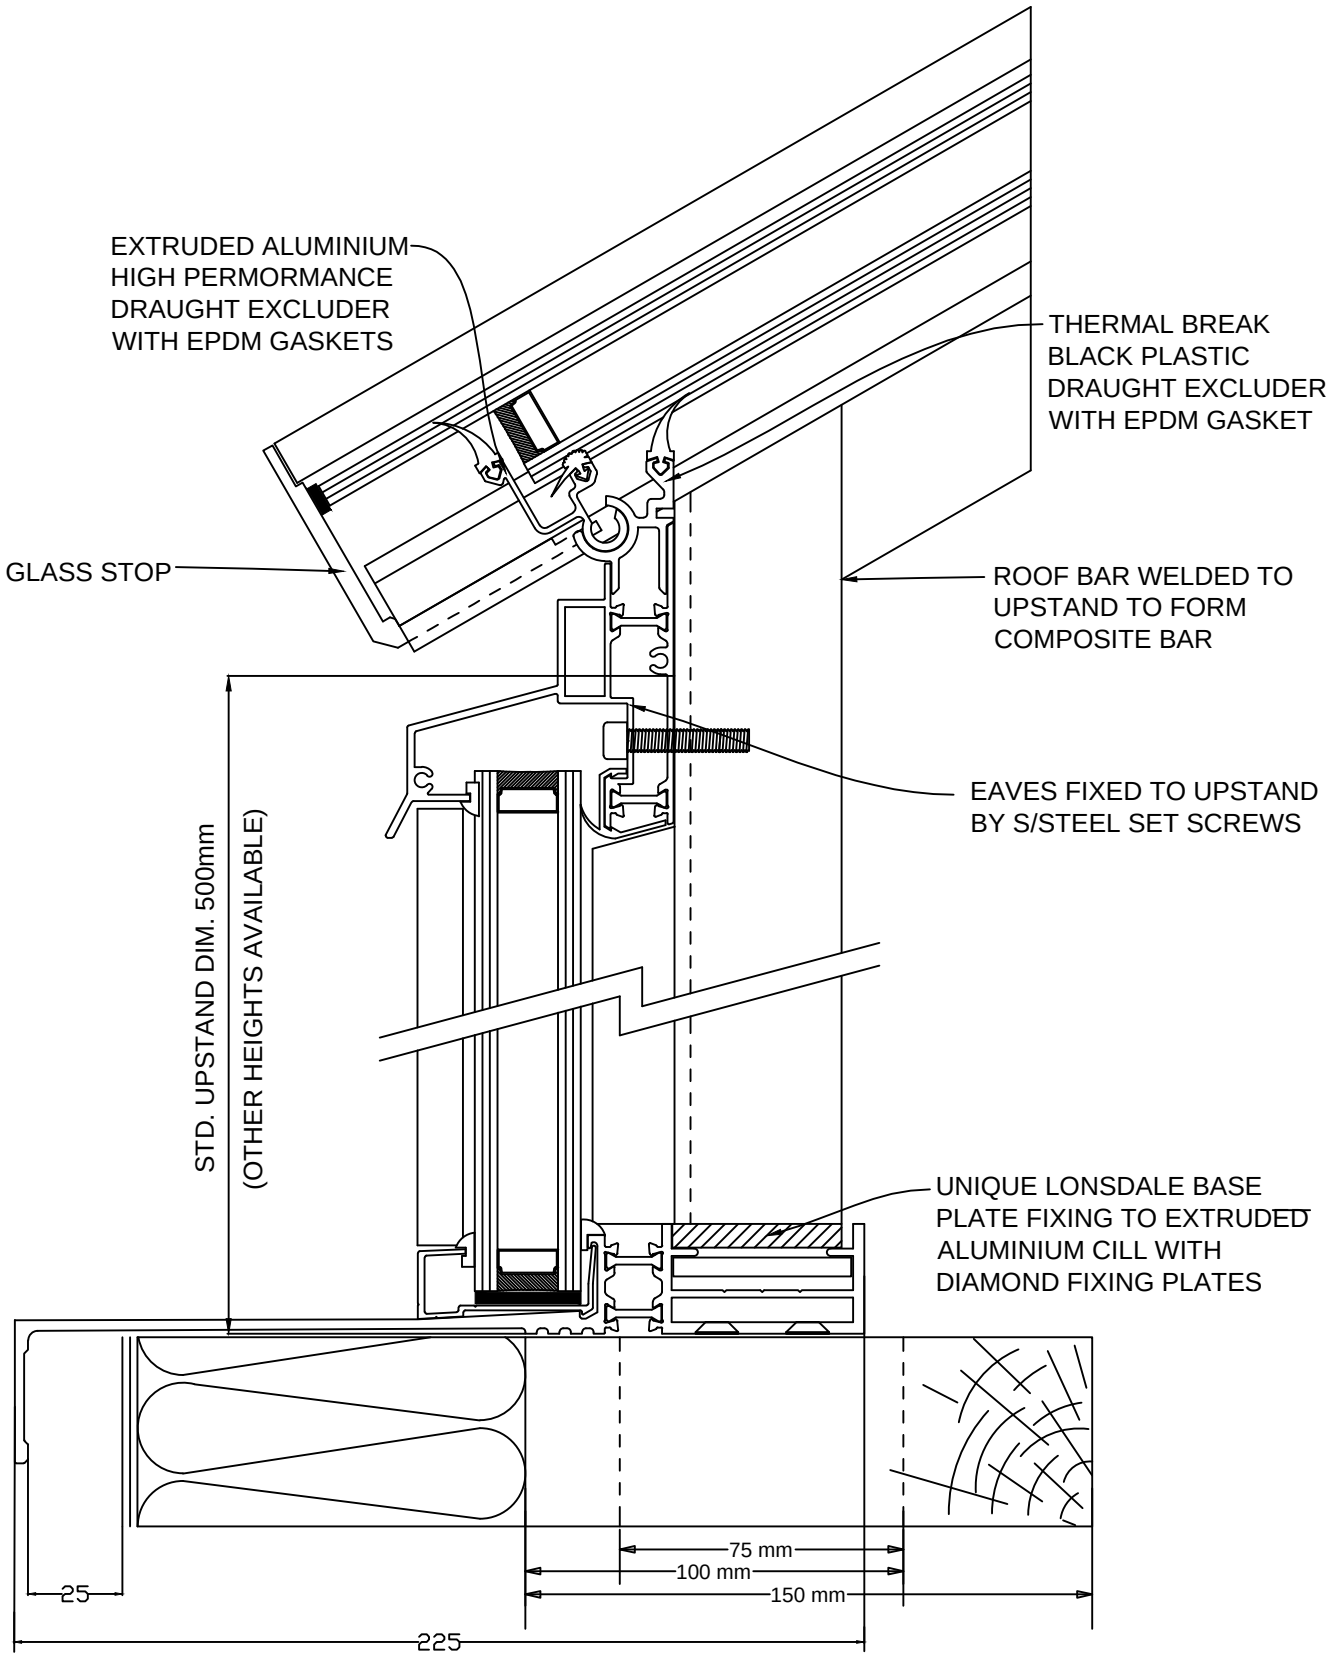CAD CODE SPA1Y-2
LANTERN LIGHT EXTENDED CILL FOR WIDER CURBS
SCALE 1:2